

0 50 100 m
© Crown copyright and database right (2020). All rights reserved. OS 100030649.

NOTES

- ALL DIMENSIONS ARE IN METRES ABOVE DATUM UNLESS NOTED OTHERWISE.
- THE DESIGN SHOWN ON THESE ENGINEERING SECTION DRAWINGS IS ILLUSTRATIVE AND WILL BE SUBJECT TO DETAILED DESIGN DEVELOPMENT.

KEY


Plan

- THE SCHEME (SHOWN FOR ILLUSTRATIVE PURPOSES ONLY)
- CURVE ALIGNMENT
- STRAIGHT ALIGNMENT
- TRANSITION ALIGNMENT
- ROAD NAMES
- CHAINAGE (MEASURED DISTANCE ALONG THE SCHEME LENGTH)

Profile

- PROPOSED VERTICAL DESIGN LEVEL
- EXISTING GROUND LEVEL

SCHEME KEY PLAN

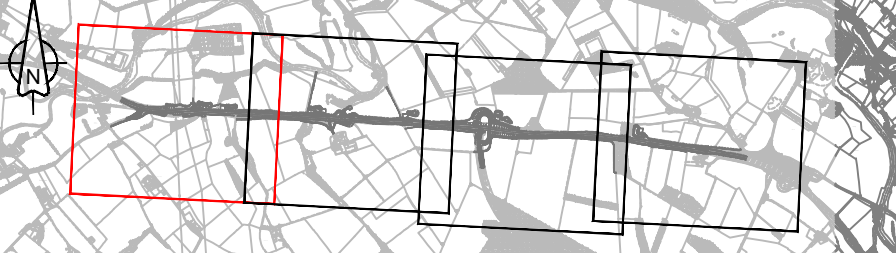

PROPOSED LEVELS

SURVEY LEVELS

LEVEL DIFFERENCE

HORIZONTAL

VERTICAL

SUPERELEVATION

CHAINAGE

0 50 100 m
Scale H 1:2500; V 1:250

Profile View

Designer
Amey OW Limited
Chancery Exchange
10 Furnival Street
London, EC4A 1AB



Client
3 Piccadilly Place
Manchester
M1 3BN




Project Name
A66 Northern Trans-Pennine

Drawing Title
**Penrith to Temple Sowerby
Plan and Profile Mainline
Sheet 1 of 4**

Project Ref. No. Stage Scale : 1:2500 @ A1
--- Dimensions : M

Drawing Number
Project | Originator | Volume |
HE565627 - AMY - HML -
S03 -DR-CH- 100001
Location | Type | Role | Number

Suitability Suitability Description Revision
S1 Fit for Co-ordination P02

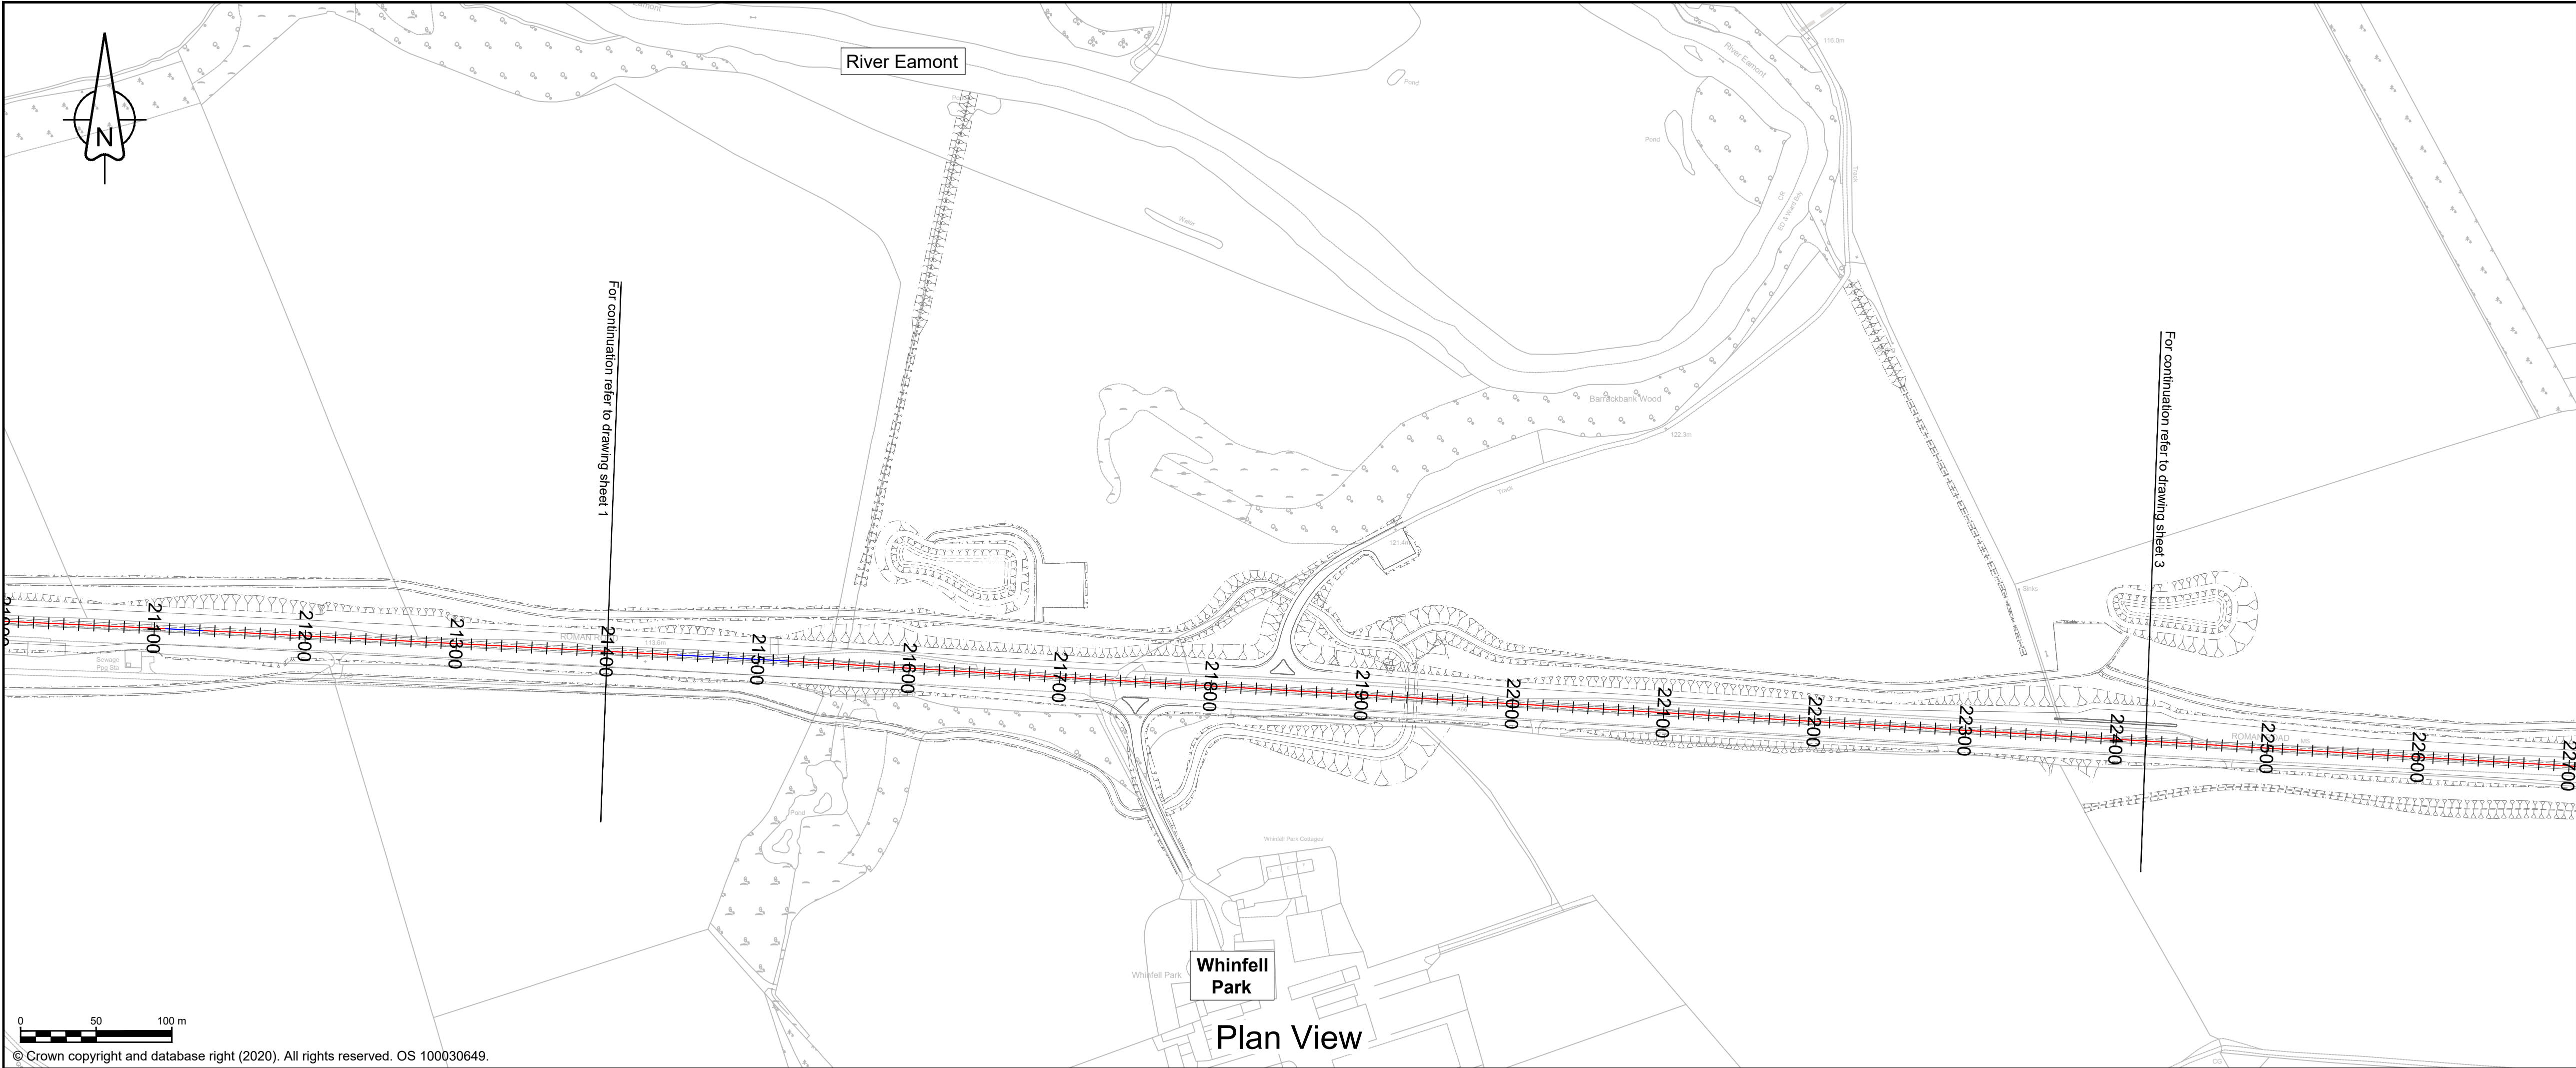

NOTES

- ALL DIMENSIONS ARE IN METRES ABOVE DATUM UNLESS NOTED OTHERWISE.
- THE DESIGN SHOWN ON THESE ENGINEERING SECTION DRAWINGS IS ILLUSTRATIVE AND WILL BE SUBJECT TO DETAILED DESIGN DEVELOPMENT.

KEY


Plan

- THE SCHEME (SHOWN FOR ILLUSTRATIVE PURPOSES ONLY)
- CURVE ALIGNMENT
- STRAIGHT ALIGNMENT
- TRANSITION ALIGNMENT
- ROAD NAMES
- CHAINAGE (MEASURED DISTANCE ALONG THE SCHEME LENGTH)


Profile

- PROPOSED VERTICAL DESIGN LEVEL
- EXISTING GROUND LEVEL

SCHEME KEY PLAN

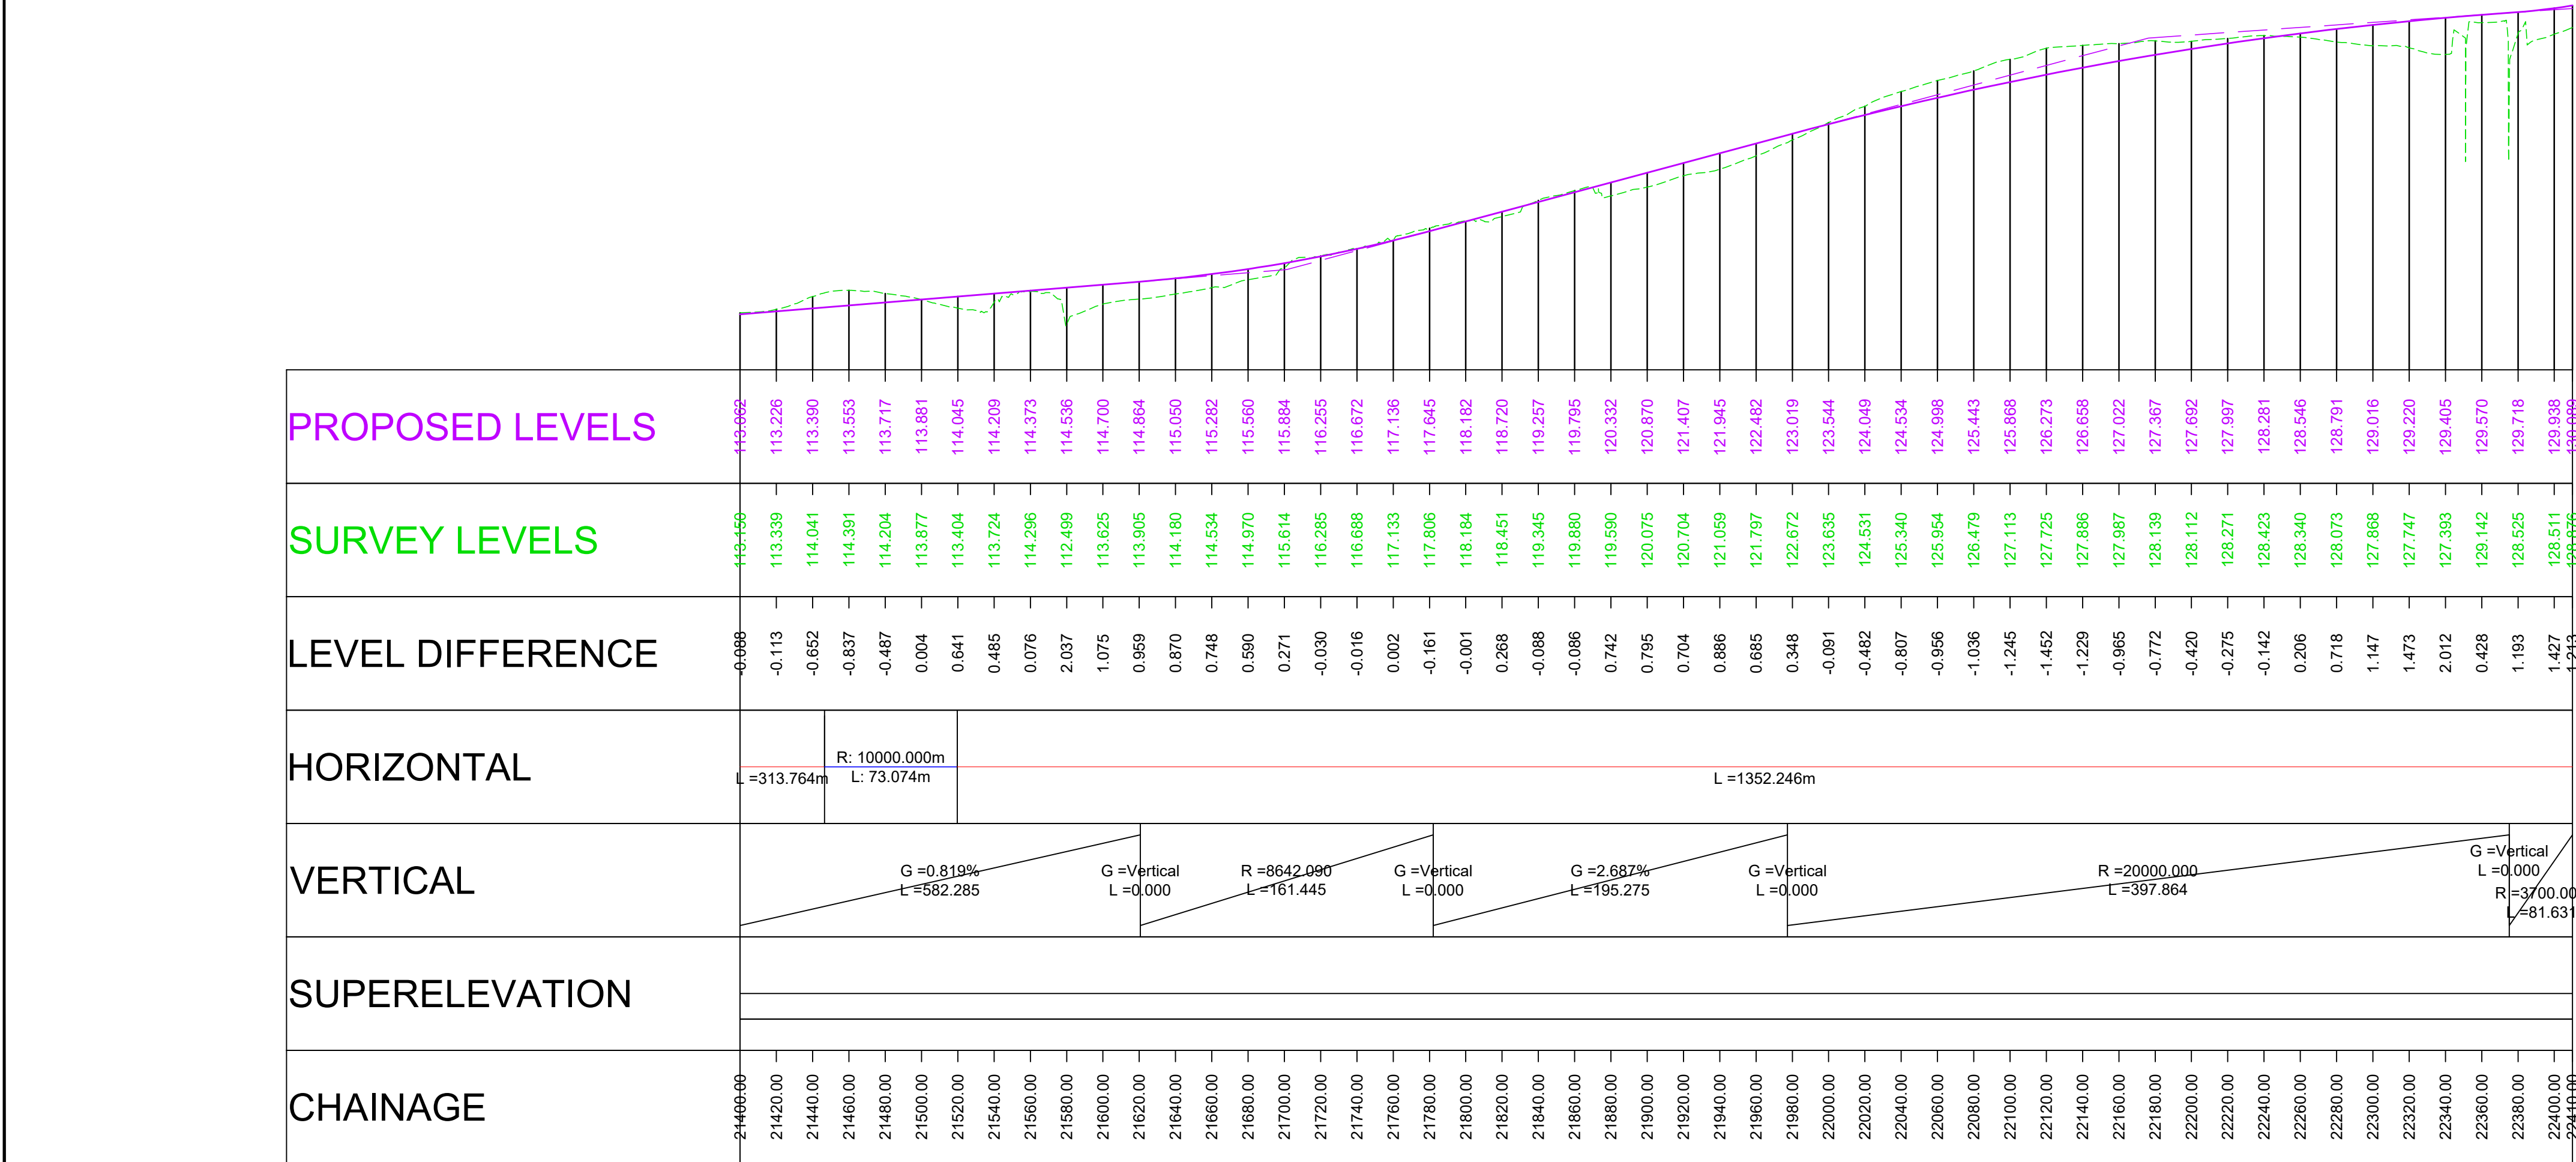

Suitability	Suitability Description	Revision
S1	Fit for Co-ordination	P02

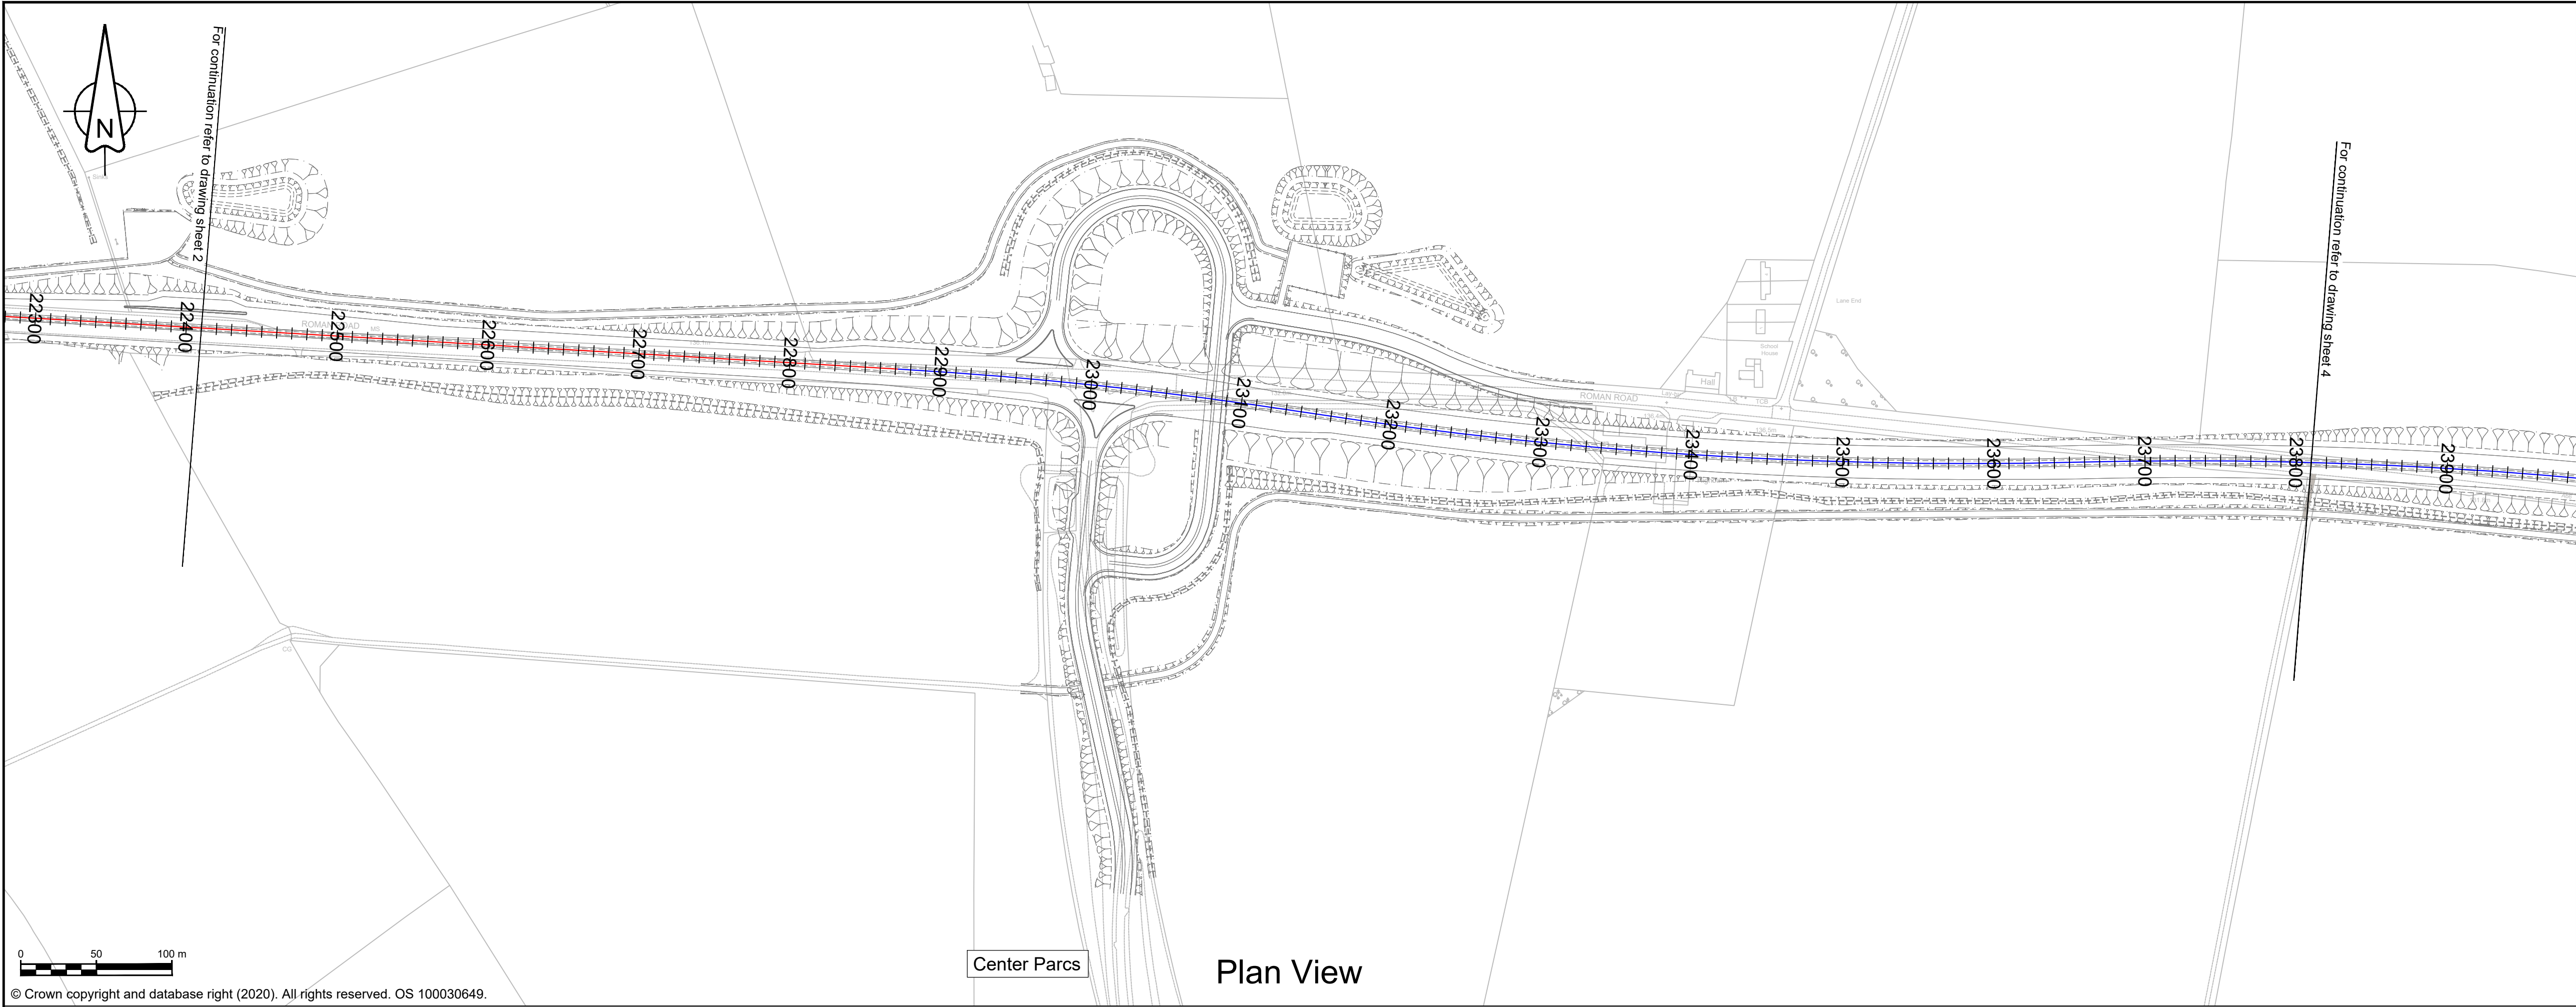

NOTES

- ALL DIMENSIONS ARE IN METRES ABOVE DATUM UNLESS NOTED OTHERWISE.
- THE DESIGN SHOWN ON THESE ENGINEERING SECTION DRAWINGS IS ILLUSTRATIVE AND WILL BE SUBJECT TO DETAILED DESIGN DEVELOPMENT.

KEY

Plan

- THE SCHEME (SHOWN FOR ILLUSTRATIVE PURPOSES ONLY)
- CURVE ALIGNMENT
- STRAIGHT ALIGNMENT
- TRANSITION ALIGNMENT
- ROAD NAMES
- CHAINAGE (MEASURED DISTANCE ALONG THE SCHEME LENGTH)

Profile

- PROPOSED VERTICAL DESIGN LEVEL
- EXISTING GROUND LEVEL



PROPOSED LEVELS

SURVEY LEVELS


LEVEL DIFFERENCE

HORIZONTAL

VERTICAL

SUPERELEVATION

CHAINAGE

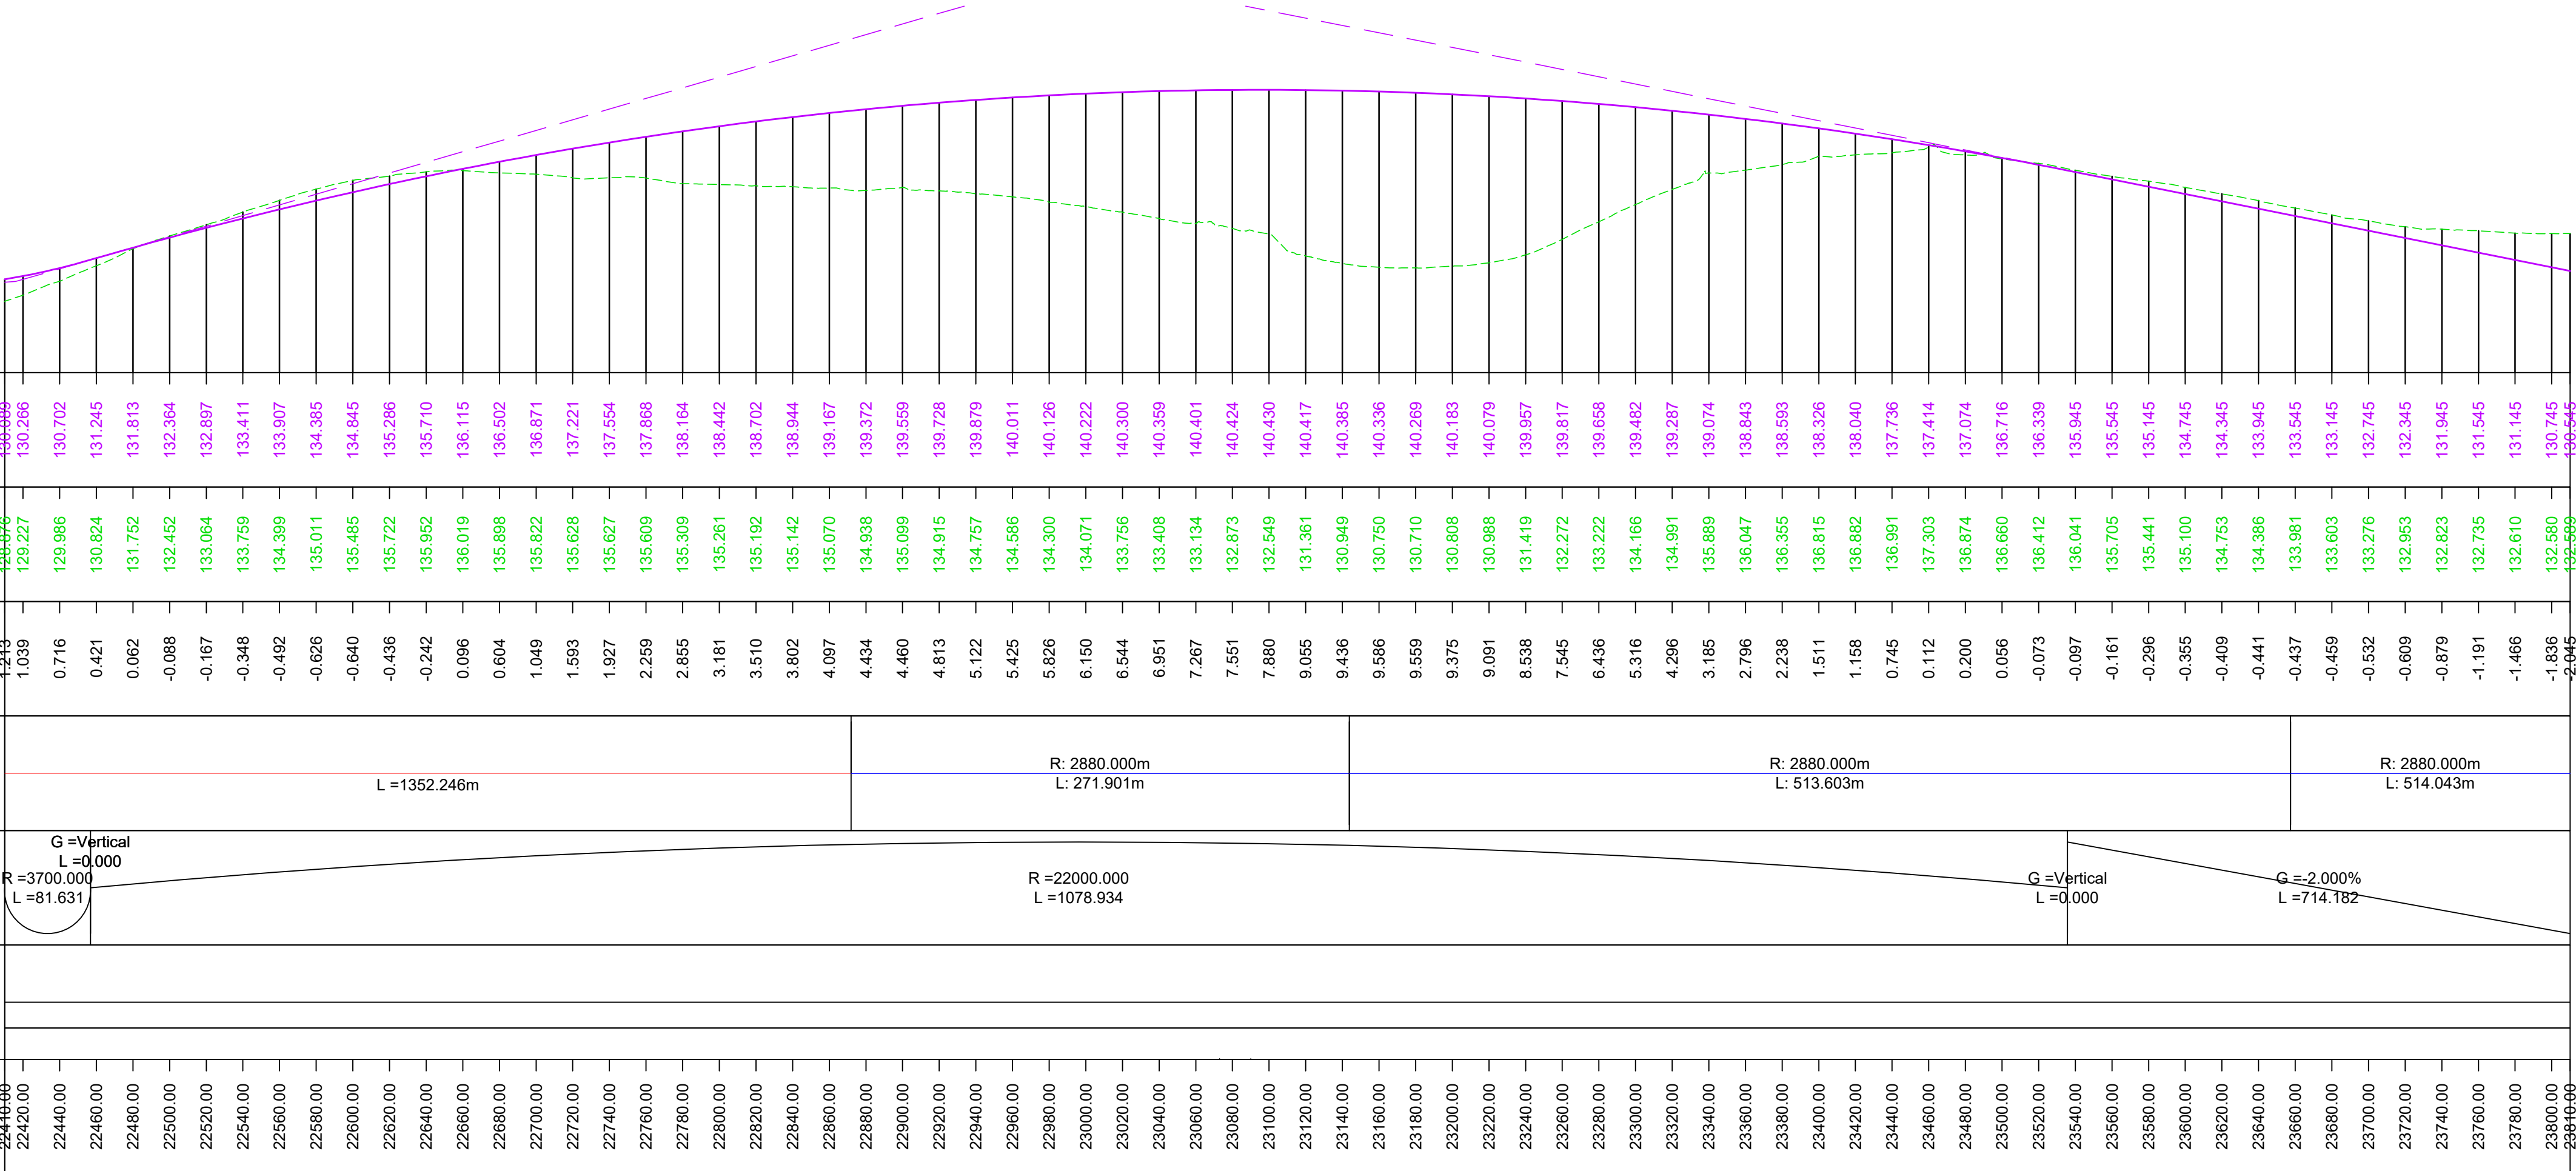

---	---	---	---	---	---
P01	SCHO	SCHO	ASCR	DKID	DKID
P02	SCHO	SCHO	ASCR	DKID	SBAG
Revision	Created	Checked	Reviewed	Approved	Authorised
	dd/mm/yy	dd/mm/yy	dd/mm/yy	dd/mm/yy	dd/mm/yy

Designer

Amey OW Limited
Chancery Exchange
10 Furnival Street
London, EC4A 1AB

A66 NTP Integrated Project Team

Client

3 Piccadilly Place
Manchester
M1 3BN

highways england

Project Name

A66 Northern Trans-Pennine

Drawing Title

Penrith to Temple Sowerby
Plan and Profile Mainline
Sheet 3 of 4

Project Ref. No.

Stage

Scale: 1:2500 @ A1

Dimensions: M

Drawing Number

HE565627 - AMY - HML - S03 -DR-CH- 100003

Location

Type | Role | Number

Suitability


S1

Suitability Description

Fit for Co-ordination

Revision

P02

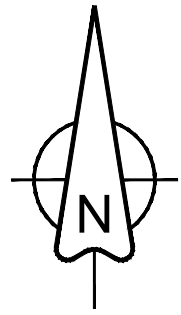

For continuation refer to drawing sheet 3



© Crown copyright and database right (2020). All rights reserved. OS 100030649.

Plan View

Lower Woodside

B6421

NOTES

- ALL DIMENSIONS ARE IN METRES ABOVE DATUM UNLESS NOTED OTHERWISE.
- THE DESIGN SHOWN ON THESE ENGINEERING SECTION DRAWINGS IS ILLUSTRATIVE AND WILL BE SUBJECT TO DETAILED DESIGN DEVELOPMENT.

KEY

Plan

- THE SCHEME (SHOWN FOR ILLUSTRATIVE PURPOSES ONLY)
- CURVE ALIGNMENT
- STRAIGHT ALIGNMENT
- TRANSITION ALIGNMENT
- ROAD NAMES
- CHAINAGE (MEASURED DISTANCE ALONG THE SCHEME LENGTH)

Profile

- PROPOSED VERTICAL DESIGN LEVEL
- EXISTING GROUND LEVEL

SCHEME KEY PLAN



---	---	---	---	---	---
	---	---	---	---	---
P01	SCHO	SCHO	ASCR	DKID	DKID
	24/08/21	24/08/21	24/08/21	25/08/21	25/08/21
P02	SCHO	SCHO	ASCR	DKID	SBAG
	10/09/21	10/09/21	10/09/21	10/09/21	10/09/21
Revision	Revision details				
	Created	Checked	Reviewed	Approved	Authorised
	dd/mm/yy	dd/mm/yy	dd/mm/yy	dd/mm/yy	dd/mm/yy

Designer
Amey OW Limited
Chancery Exchange
10 Furnival Street
London, EC4A 1AB



Client
3 Piccadilly Place
Manchester
M1 3BN



Project Name
A66 Northern Trans-Pennine

Drawing Title
**Penrith to Temple Sowerby
Plan and Profile Mainline
Sheet 4 of 4**

Project Ref. No.	Stage	Scale : 1:2500	@ A1
---		Dimensions : M	

Drawing Number	Project	Originator	Volume
HE565627 - AMY - HML -			
S03	-DR-CH-	100004	
Location	Type	Role	Number

Suitability	Suitability Description	Revision
S1	Fit for Co-ordination	P02

PROPOSED LEVELS

SURVEY LEVELS



LEVEL DIFFERENCE

HORIZONTAL

VERTICAL

SUPERELEVATION

CHAINAGE

 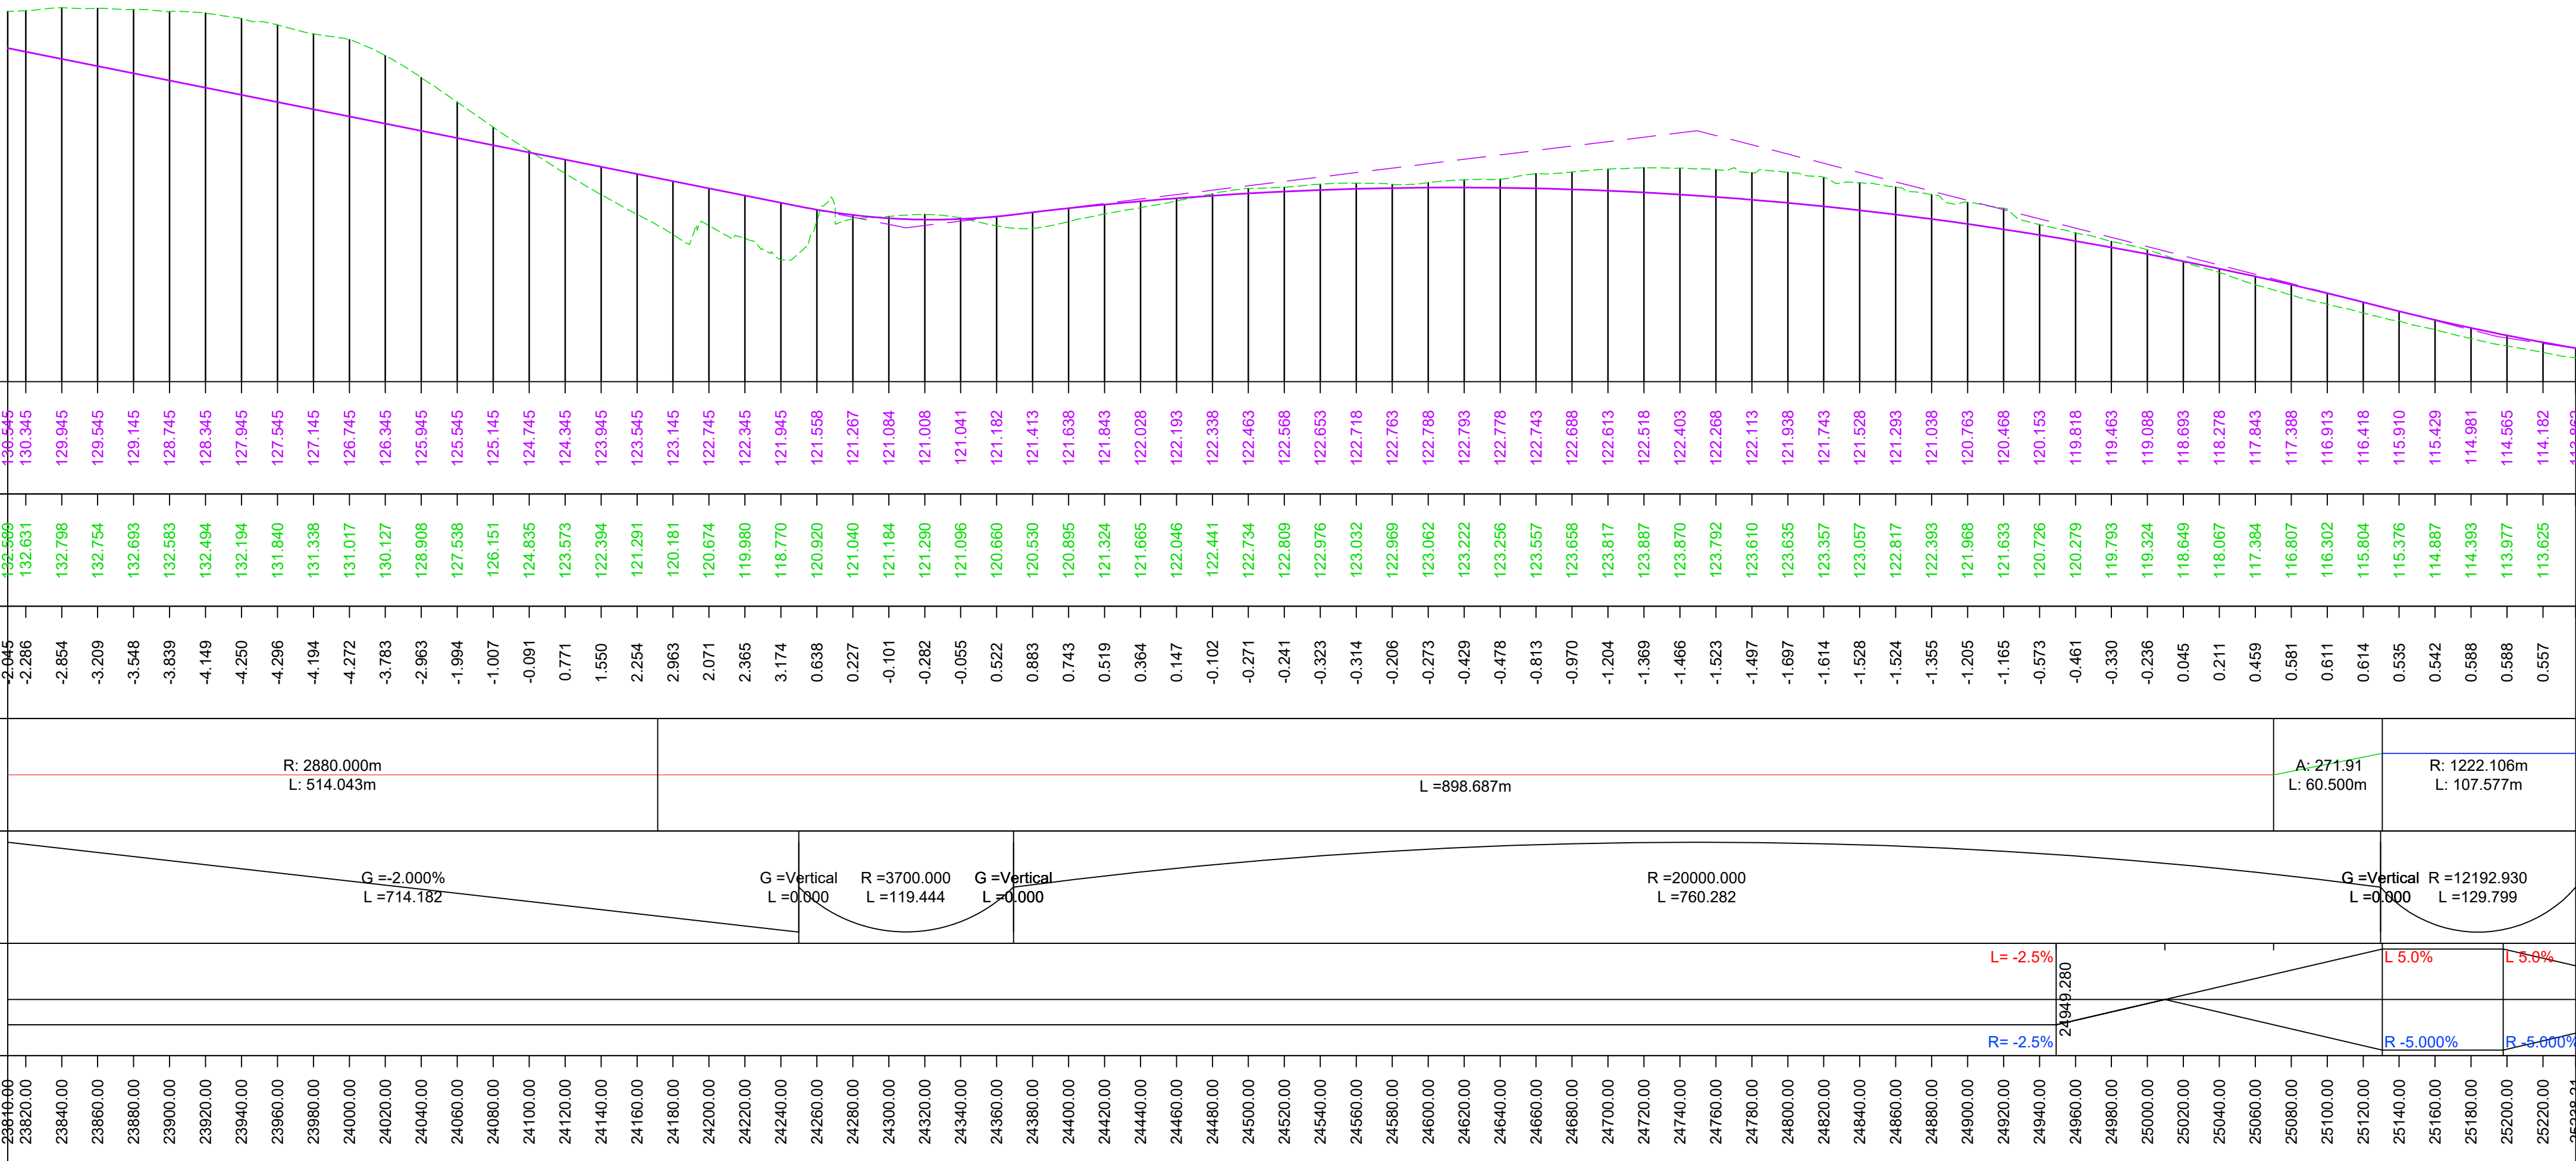

Scale H 1:2500; V 1:250

Profile View